SAMPLE PLOT PLAN

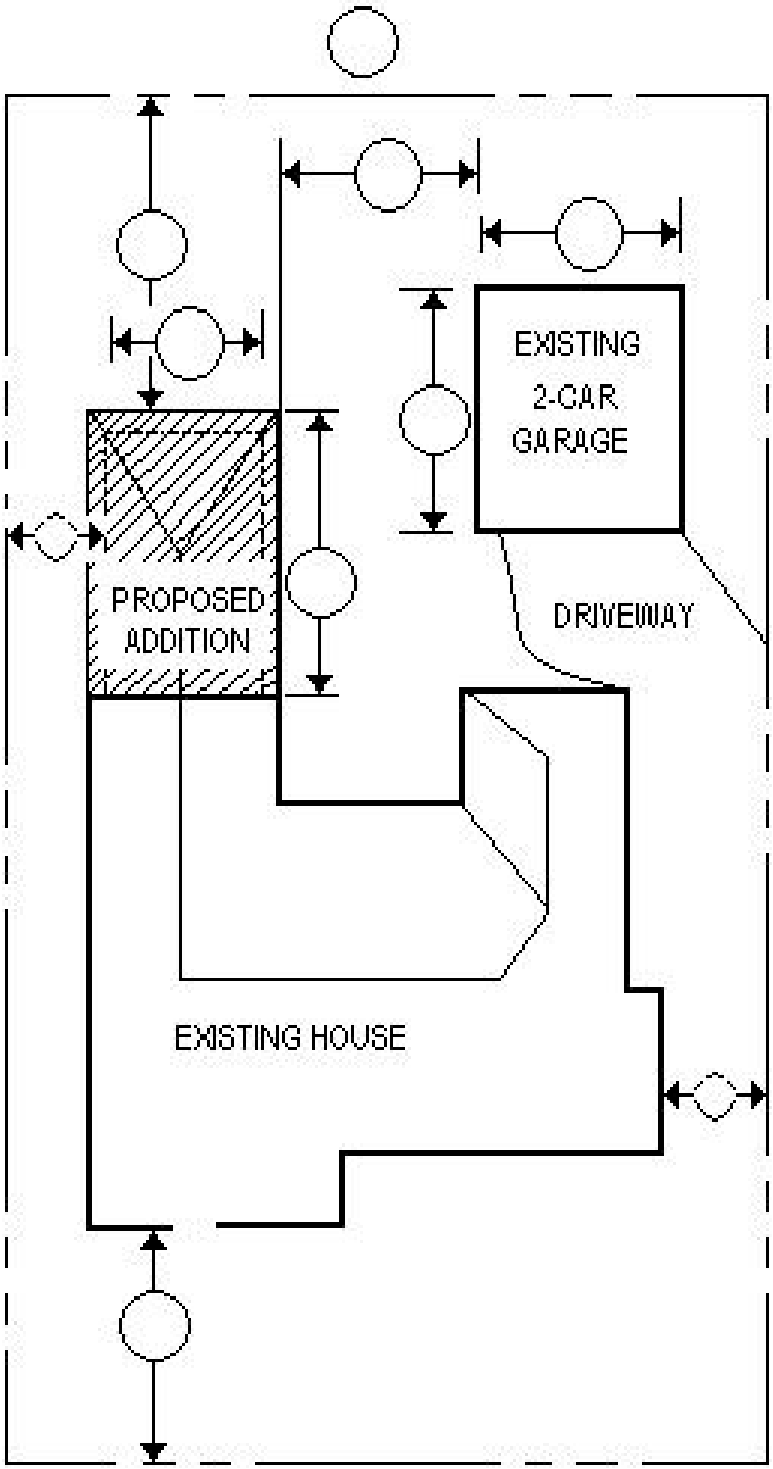

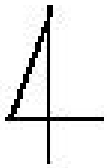

NORTH ARROW

SCALE: _____

REQUIRED INFORMATION

NAME OF PROPERTY OWNER

HOME PHONE _____
BUSINESS PHONE _____

SQ. FOOTAGE OF EXISTING HOUSE _____

SQ. FOOTAGE OF EXISTING GARAGE _____

SQ. FOOTAGE OF PROPOSED ADDITION _____

SQ. FOOTAGE OF ACCESSORY BUILDINGS, SUCH AS SHEDS, TOOLSHEDS, ETC. _____

PROPERTY LINE

PARKWAY CURB

STREET ADDRESS: _____